OFFICE OF THE SUPERINETENDING ENGINEER
PUBLIC WORK DEPARTMENT, BILASPUR CIRCLE
BILASPUR, CHHATTISGARH

AMENDMENT NOTICE

इस कार्यालय के **NIT** क्र. 145 दिनांक 12.09.2019 में निम्न दस्तावेज संलग्न किया जाता है:–

1. Requirement list
2. Location Map
3. Google Map

Other conditions will remain same.

Superintending Engineer
PWD, Bilaspur Circle
Bilaspur (CG)

Endt No. 7345 /G/Bilaspur dated 26/09/19

Copy to :-

1	The Director, Suchna & Prakashan Division, Raipur for printing the N.I.T. in Hindi & English Newspaper of National and state level.
2	The Principal Secretary, PWD, Mantralaya, Raipur (CG)
3	The Engineer-in Chief, PWD Raipur (CG)
4	The Chief Engineer PWD Raipur/Bilaspur/NH and Bridge Zone Raipur (CG)
5	The S.E. PWD_____
6	The E.E. PWD _____
7	The Collector Raigarh (CG)
8	The S.D.O. PWD Sub. Division _____
9	Circle Officer Notice Board Bilaspur


Superintending Engineer
PWD, Bilaspur Circle
Bilaspur (CG)

पूर्व जी नं. – 73280


Requirement for 1500 Seater (Prisoner) New Jail Campus at Bilaspur

S.no.	Particular	No.	Unit	Area In Sqm	Total area
1	Male Barrack For 1300 Prisoners in octagonal shap	**13**	**Each**	1200	**15600**
2	Female Barrack For 200 Prisoner	**2**	**Each**	1200	2400
3	Jail Building i/c Administration & V.C. Room	1	**Each**	12860	12860
4	Visitor room outer of building For Male	1	**Each**	350	350
	Visitor room outer of building For Female	1	**Each**	150	150
5	Parking	2	**Each**	125	250
6	Hospital Building 40 Beded	1	**Each**	1500	1500
	Hospital Building 10 Beded	1	**Each**	500	500
7	School Building (Male)	1	**Each**	500	500
		1	**Each**	250	250
8	Kitchen cum store	1	**Each**	550	550
	Biogas Plant	1	**Each**	400	400
9	Industries For Male	3	**Each**	235	705
		1	**Each**	235	235
10	Cold Storage	1	**Each**	600	600
11	Goushala (Green Barrack)	1	**Each**	200	200
12	Residential Qtrs				
	C Type	2	**Each**	175	350
	E Type	8	**Each**	120	960
	G Type	100	**Each**	65	6500
	H Type	100	**Each**	46.5	4650
	I Type	80	**Each**	32.5	2600
13	R.C.C. Boundary Wall 25' height	1	**Each**	1800	1800
14	Outer and Premises Boundary Wall	1	**RM**	5150	5150
15	Over Head Tank	2	**Each**	20000 gal	40000 gal
16	Site Development - Road, Drain Play Ground etc.	As per site condition			

All Work I/C Internal & External Electrification and Sewerage System I/C Pipe Line & Treatment Plant (STP)

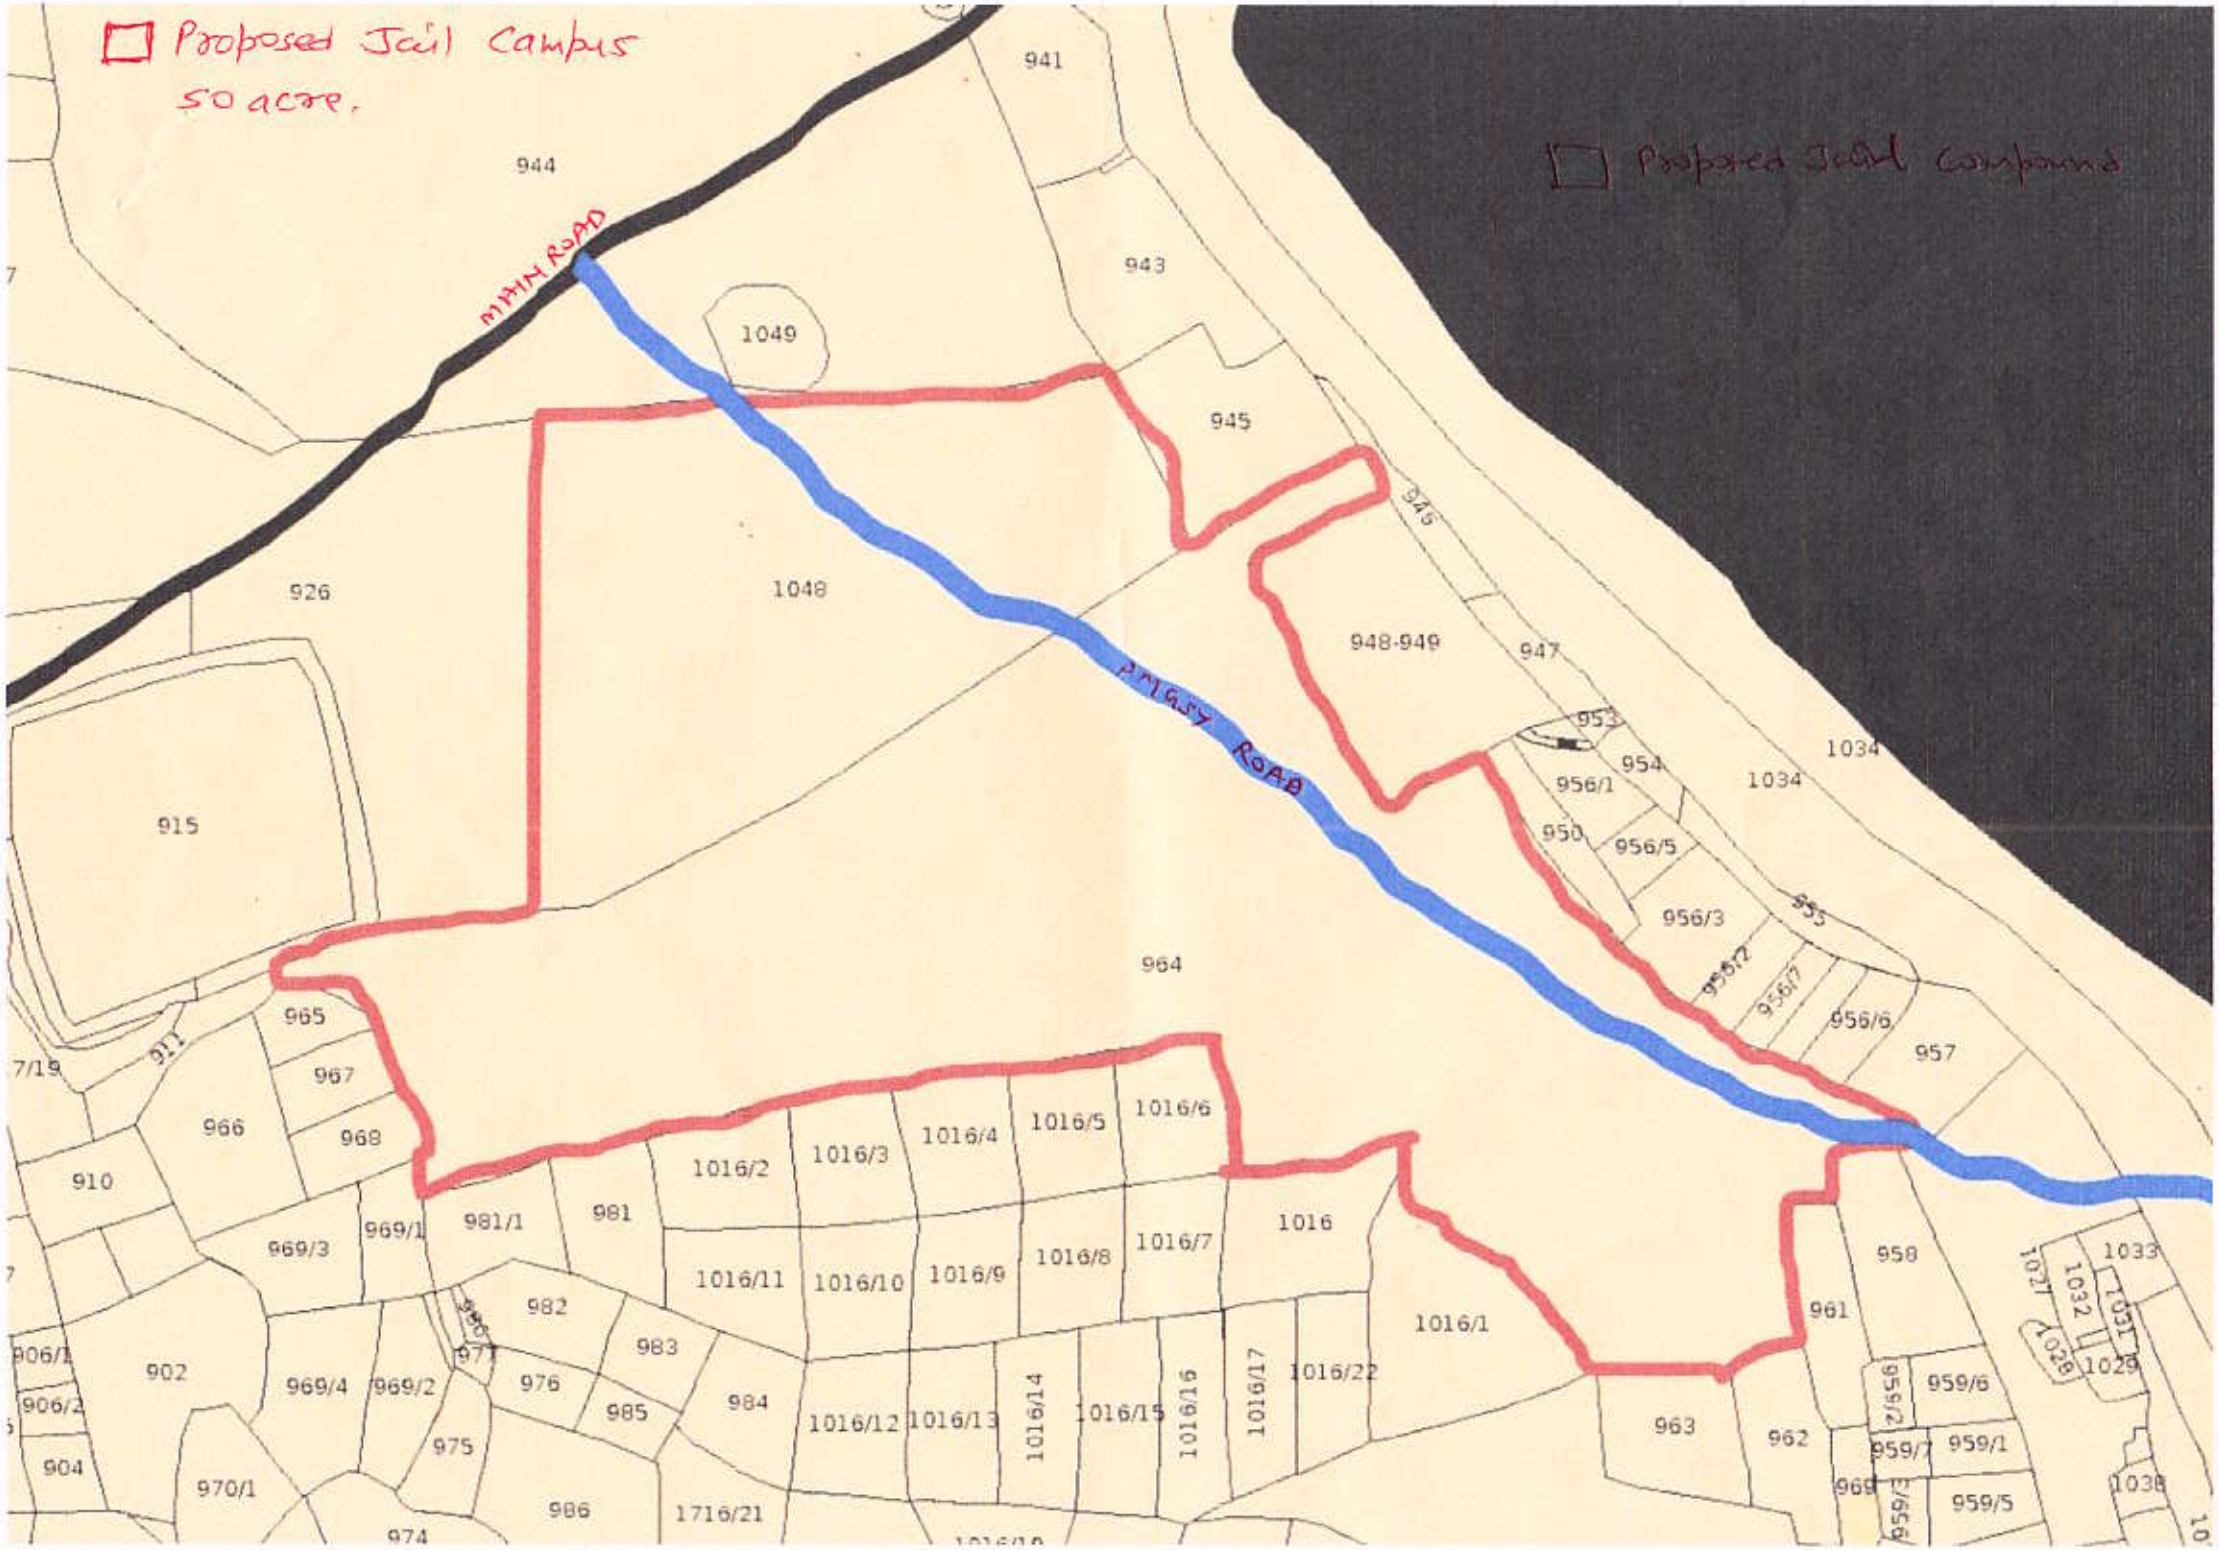
Proposed Jail Campus
50 acre.
Proposed Jail Campus
MAIN ROAD
PRIGGY ROAD
941
944
943
1049
945
926
1048
948-949
947
953
954
956/1
950
956/5
956/3
955
956/2
956/7
956/6
957
1034
915
964
965
967
968
966
910
911
969/3
969/1
981/1
981
1016/2
1016/3
1016/4
1016/5
1016/6
1016
1016/1
1016/7
1016/8
1016/9
1016/10
1016/11
982
983
984
985
976
975
971
969/4
969/2
902
906/1
906/2
904
970/1
974
986
1716/21
1016/12
1016/13
1016/14
1016/15
1016/16
1016/17
1016/22
963
962
961
958
959/6
959/2
959/7
959/1
959/5
969
1033
1032
1031
1029
1028
1027
1038

Google Maps PROPOSED NEW JAIL CAMPUS IN BILASPUR CHHATTISGARH

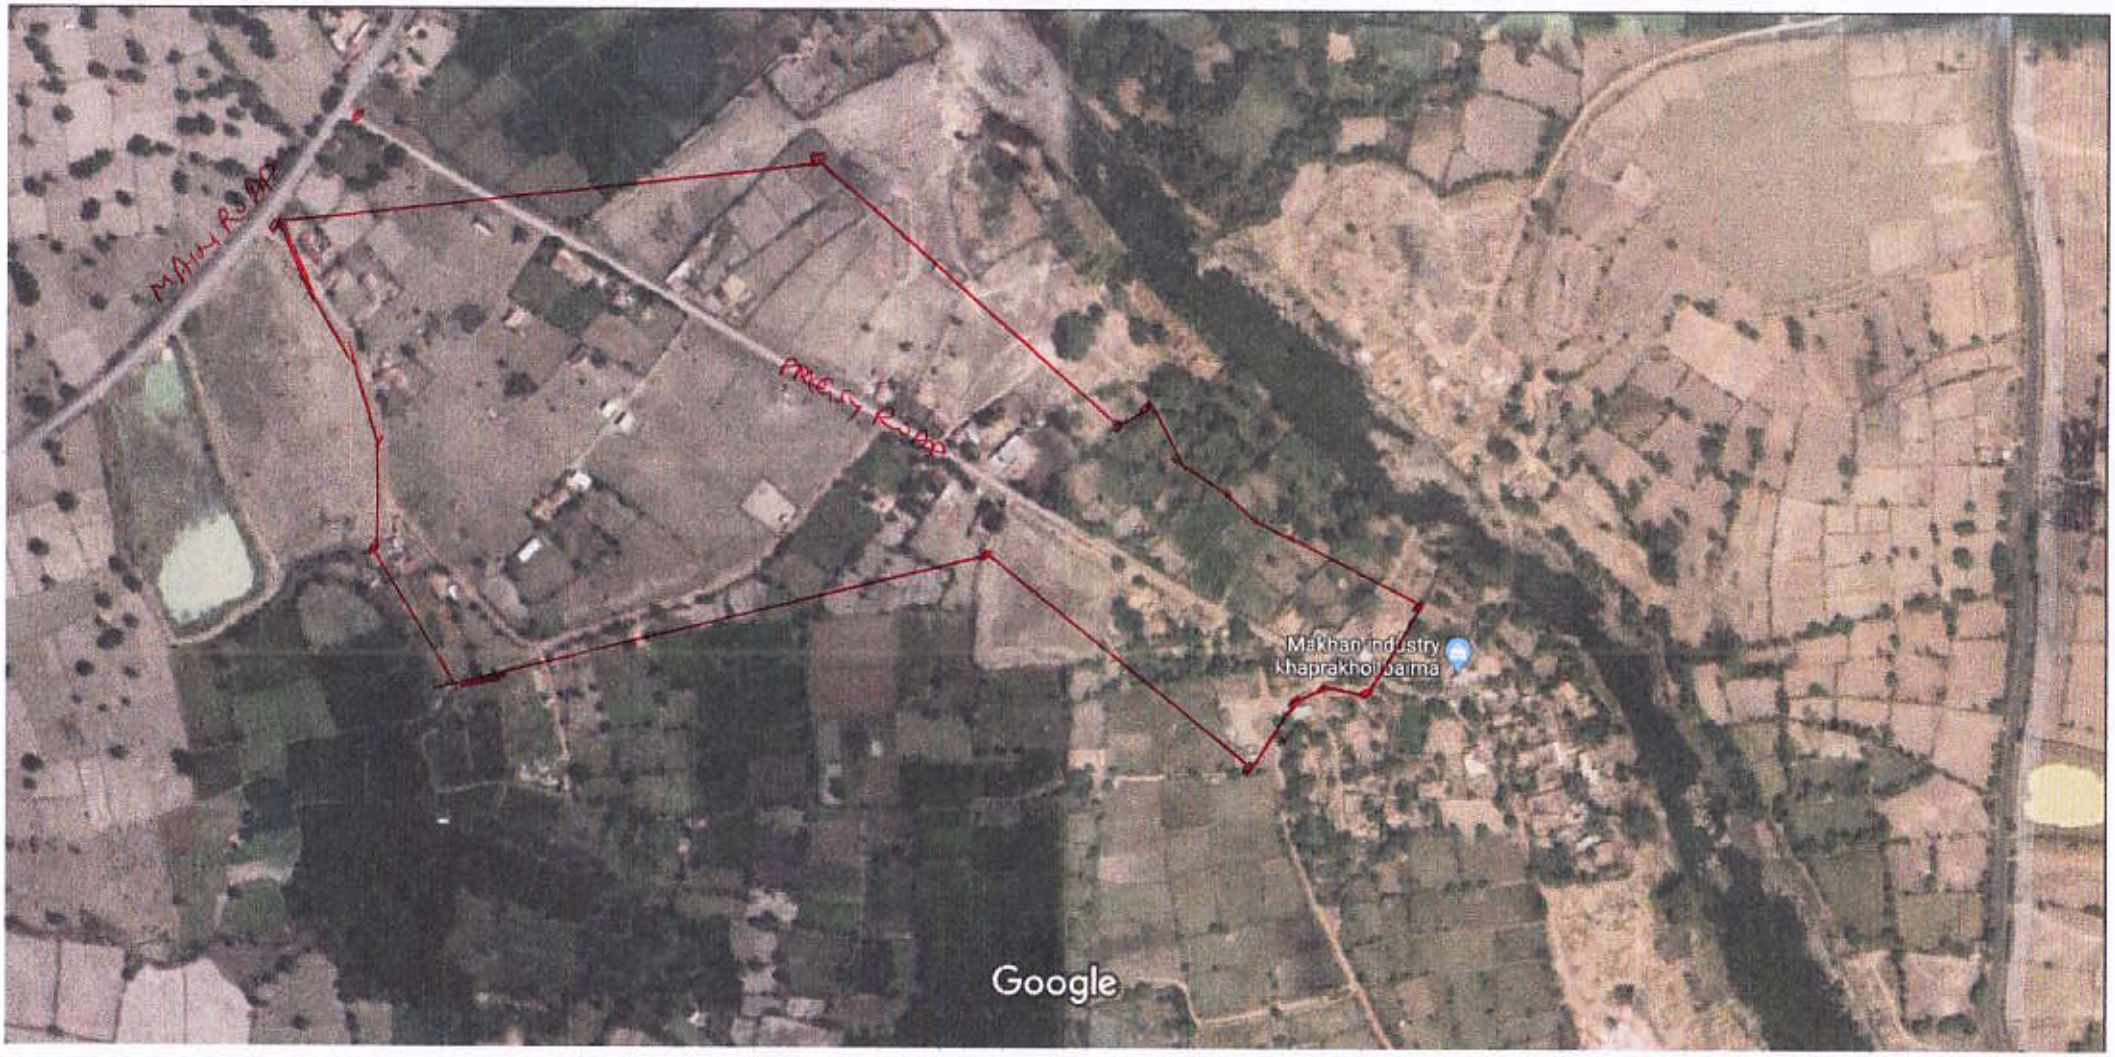

Imagery ©2019 Maxar Technologies, Imagery ©2019 CNES / Airbus, Maxar Technologies, Map data ©2019 200 ft